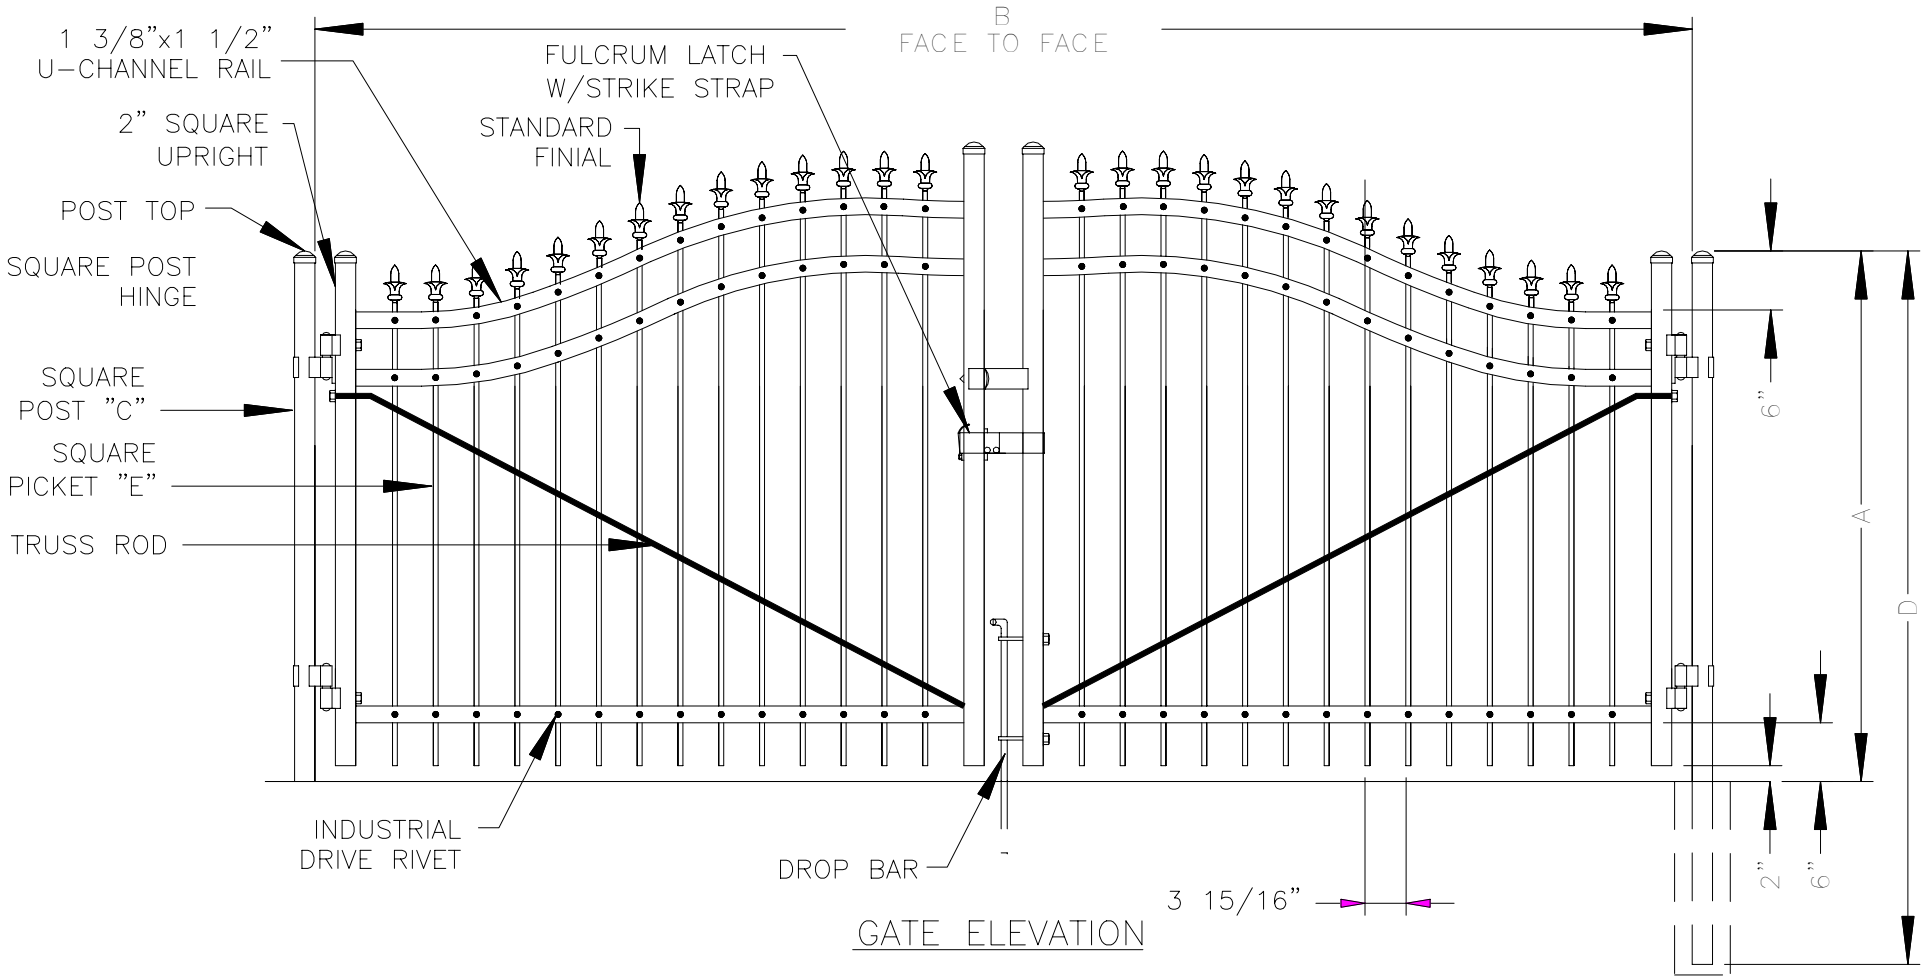

GATE ELEVATION

POST TOP STYLES

FLAT

NOTES:

1. SPECIFICATIONS SHOWN CAN BE CHANGE BY THE MANUFACTURER ONLY.
2. FOOTING WIDTH TO BE (4)X POST WIDTH

DIMENSIONS

A _____" NOM. GATE HEIGHT

B _____" ACTUAL FACE TO FACE OF POST

C _____" POST SIZE; ____GAUGE

D _____" POST LENGTH; _____

E _____" PICKET SIZE; ____GAUGE

WESTMORELAND II
SUPERIOR ORNAMENTAL STEEL
FENCING & GATES
8451 HEGERMAN STREET
PHILADELPHIA, PA 19136
PHONE: 215-335-1681
FAX: 215-743-7112
E-MAIL www.nefiw@comcast.net

PROJECT:

FENCE STYLE:
DOUBLE SWING GATE
3-RAIL
6'-0" TO 16'-0" OPENING
3/4"&1"PICKETS

DRAWING No. WMS2008B

DATE:

SCALE: NTS

DRAWN BY:

REV.